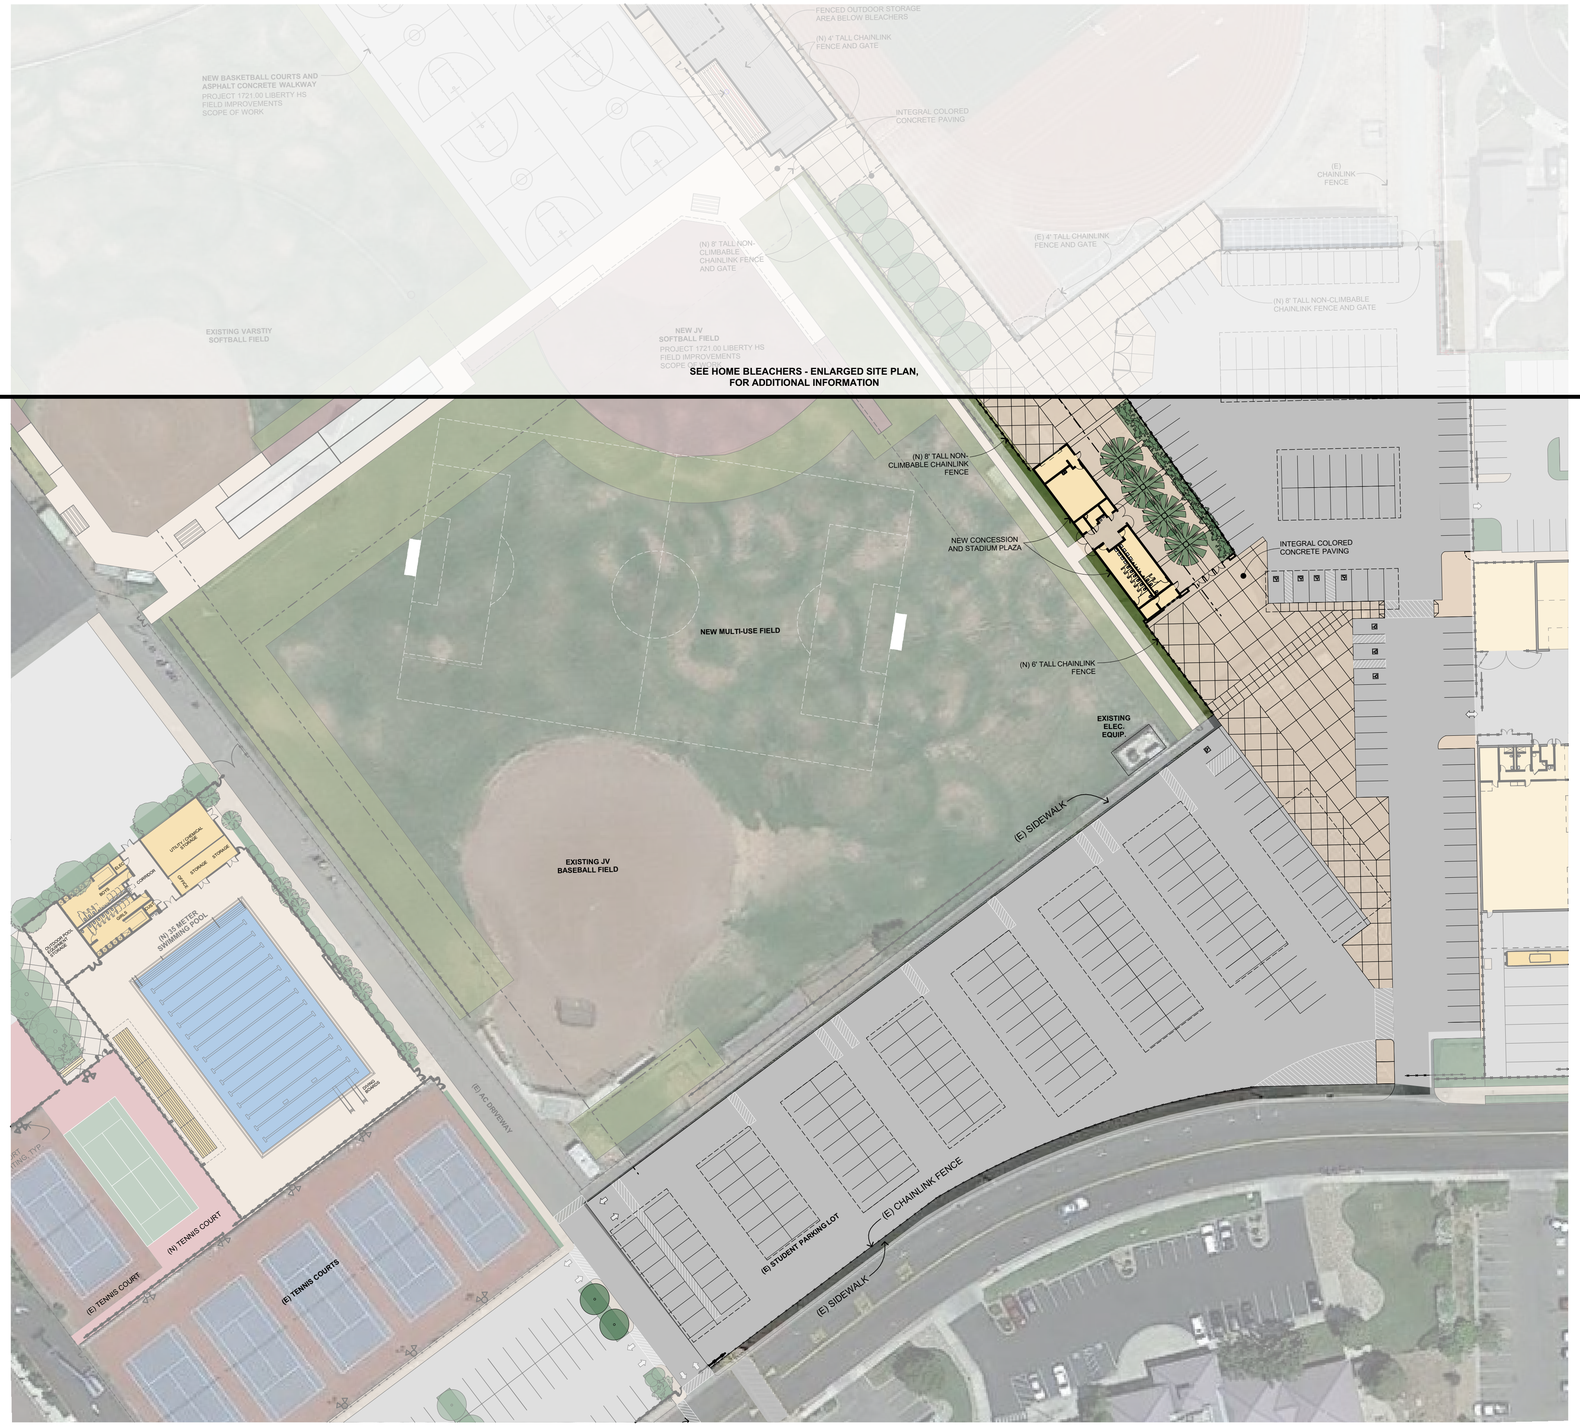

QUATTROCCHI KWOK ARCHITECTS

LIBERTY HIGH SCHOOL

LIBERTY UNION HIGH SCHOOL DISTRICT

ENLARGED SITE PLAN - CONCESSIONS AND STADIUM PLAZA

STADIUM IMPROVEMENTS

SCHEMATIC DESIGN

0 20' 40' 80'

SCALE: 1" = 40'-0"

APRIL 20, 2018

QKA PROJECT NO.: 1722.00

NORTH